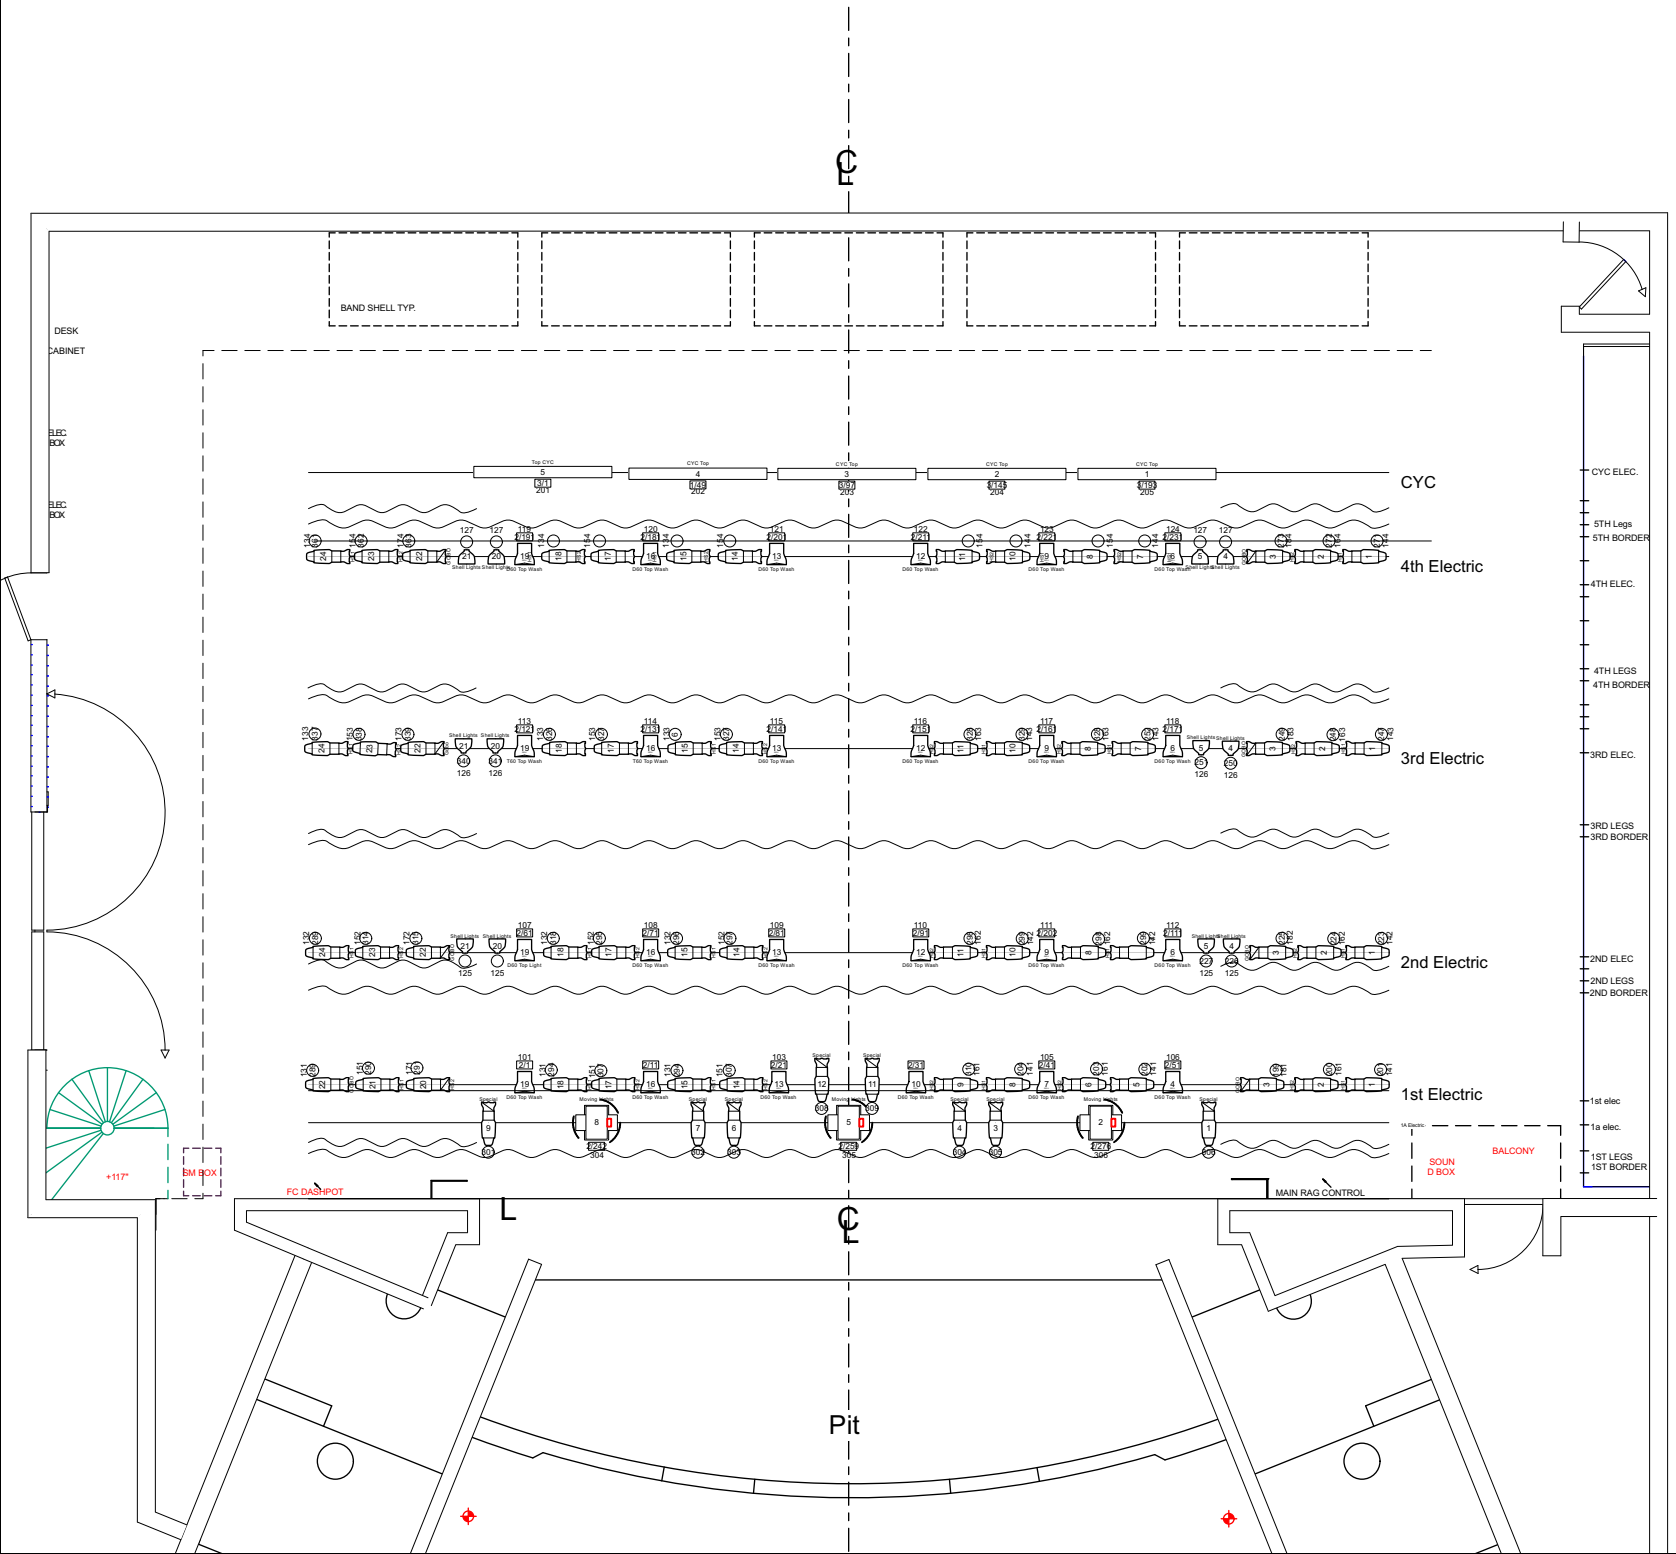

SOUTHERN THEATRE

CAPA

Living, breathing art.

Venue Address:

Southern Theatre
21 East Main Steet
Columbus Ohio 43215

Project Title:

Southern Light Plot

Stage Manager:

Derek Warner
Office - (614) 719 - 6930
gbryan@capa.com

Facilities Manager:

Julia Kelly
jkelley@capa.com

Date:

6/11/2020

Scale:

1/16" = 1'

Notes

Page Number: